Plan Layout of Work Adit for Steel Penstock Tunnel

Scale 1:1000

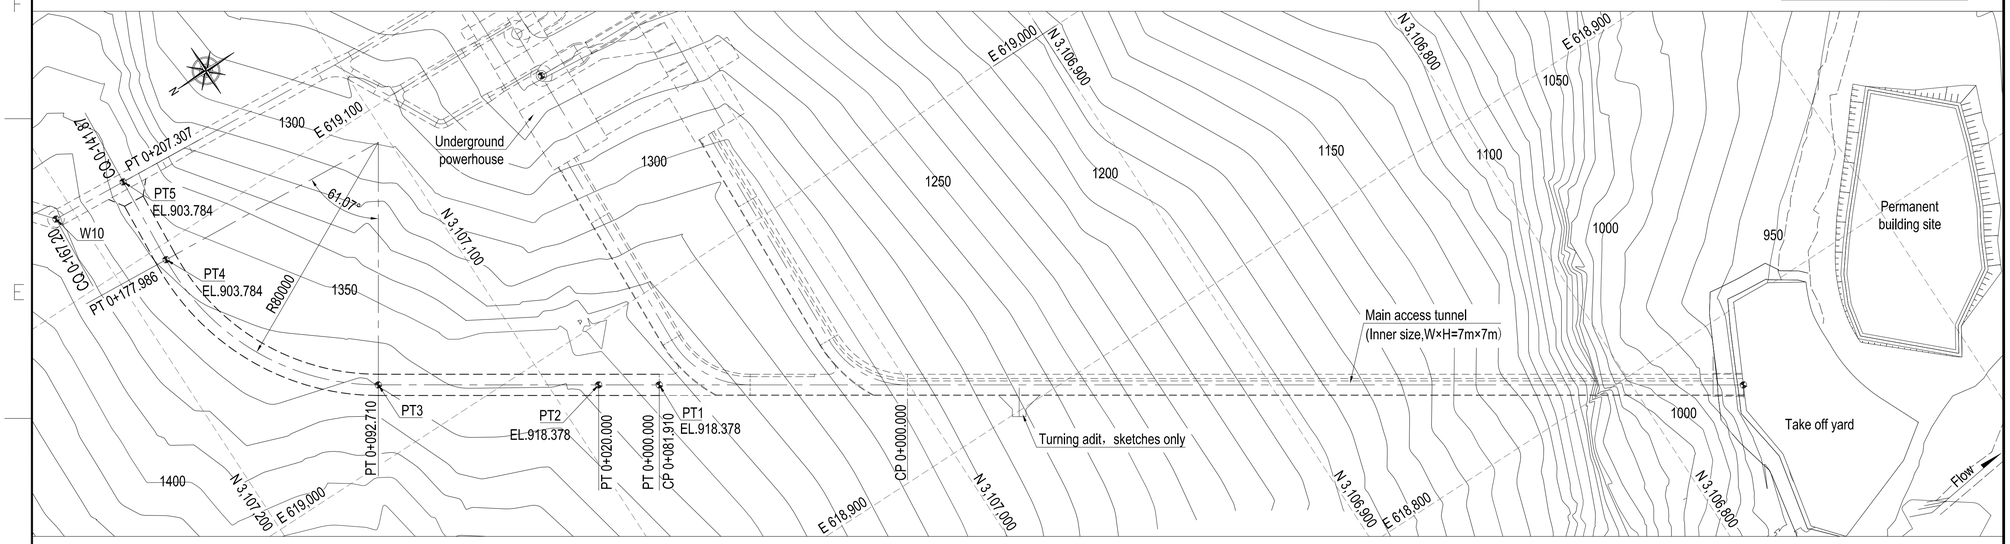

KEY PLAN

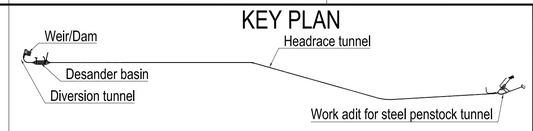

Longitudinal Profile of Work Adit for Steel Penstock Tunnel

Scale 1:500

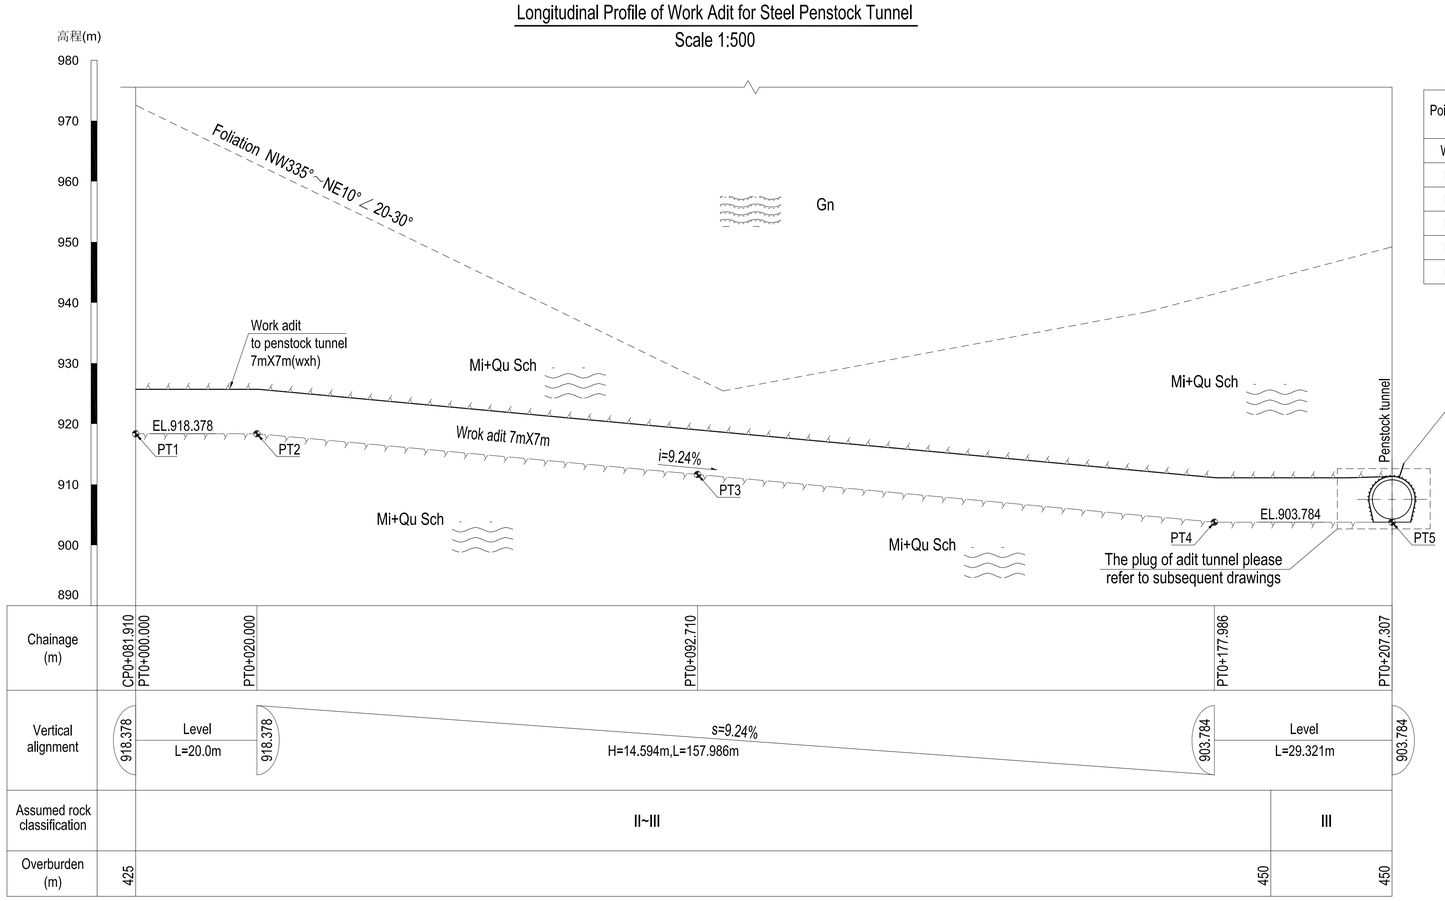

Coordinates of Control Point

Point No.	Coodinates			Remark
	E(m)	N(m)	Z(m)	
W10	619126.258	3107206.255	-	Centerline of vertical pressure shaft
PT1	618971.909	3107069.136	918.378	BP
PT2	618982.807	3107085.907	918.378	
PT3	619022.425	3107146.875	-	
PT4	619095.212	3107183.081	903.784	
PT5	619124.452	3107180.990	903.784	EP

Occurrence of Joints

Joint Set No.			
Occurrence	Dip direction	Dip	Remarks
J1(foliation)	340°	20°	
J2	235°	70°	
J3	25°	60°	

Mechanical Parameter of Joints

Joint type	C,（MPa）	Φ,（°）
Foliation	0.20	35.0
Lithoclasts cementted(J2、J3)	0.15	28.8

1:1000 0 10 20 30 40 50m

1:500 0 5 10 15 20 25m

NOTE

1. Coordinates, chainages & elevations are measured in meters, diameter is millimeter, dimensions are in millimeter unless otherwise specified.
2. The end position of the adit may be ajusted according to the final design of the penstock tunnel.
3. Theses rock classes and length estimates in drawings are purely speculative, and all rock classes may be encountered.

LEGEND:

- Gn — Gneiss
- Mi+Qu Sch — Interbedded mica schist and quartz-schist
- SW / MW — Inferred boundry between moderately weathered and slight weathered
- Inferred lithology boundry
- J15 280°∠60° — Joint number and attitude (Dip direction/DIP)
- F12 NE12°/70° — Fault number and attitude (Dip direction/DIP)
- Inferred ground water level

REFERENCE DRAWINGS

UT1-C-300-CVL-DG-40001	General Layout Drawing of Powerhouse Area
UT1-C-090-CVL-DG-64001	Layout of Access Tunnel to Powerhouse

SYMBOL AND LEGEND

FOR APPROVAL

THIS DRAWING AND THE INFORMATION CONTAINED HEREIN ARE PRELIMINARY FOR APPROVAL. IT CAN BE CHANGED IN THE EXECUTION STAGE.
THIS DRAWING IS THE PROPERTY OF DOOSAN HEAVY INDUSTRIES & CONSTRUCTION CO., LTD. IT IS NOT TO BE COPIED OR USED IN ANY WAY DETRIMENTAL TO THE COMPANY.

REV. NO.	DATE	DESCRIPTION	DRAWN	CHKD.	APPD.
0A	13,JUN,2022	First issue	Han Y.H.	Lei Y.G.	Zhou L.S. Luo L.

PROJECT TITLE

Upper Trishuli-1 HEP (216MW)

OWNER

NWEDC NEPAL WATER AND ENERGY DEVELOPMENT CO. PVT. LTD.

OWNER'S ENGINEER

TRACTEBEL ENGIE jade CONSULT

CONTRACTOR

DOOSAN Enerbility

DRAWING TITLE

Layout Drawing of Work Adit for Steel Penstock Tunnel

INDEX	DRAWING NUMBER	SHEET NO.	REV. NO.
A	UT1-C-060-CVL-DG-43001	1 OF 1	0A

A1 (594 x 841 MM)